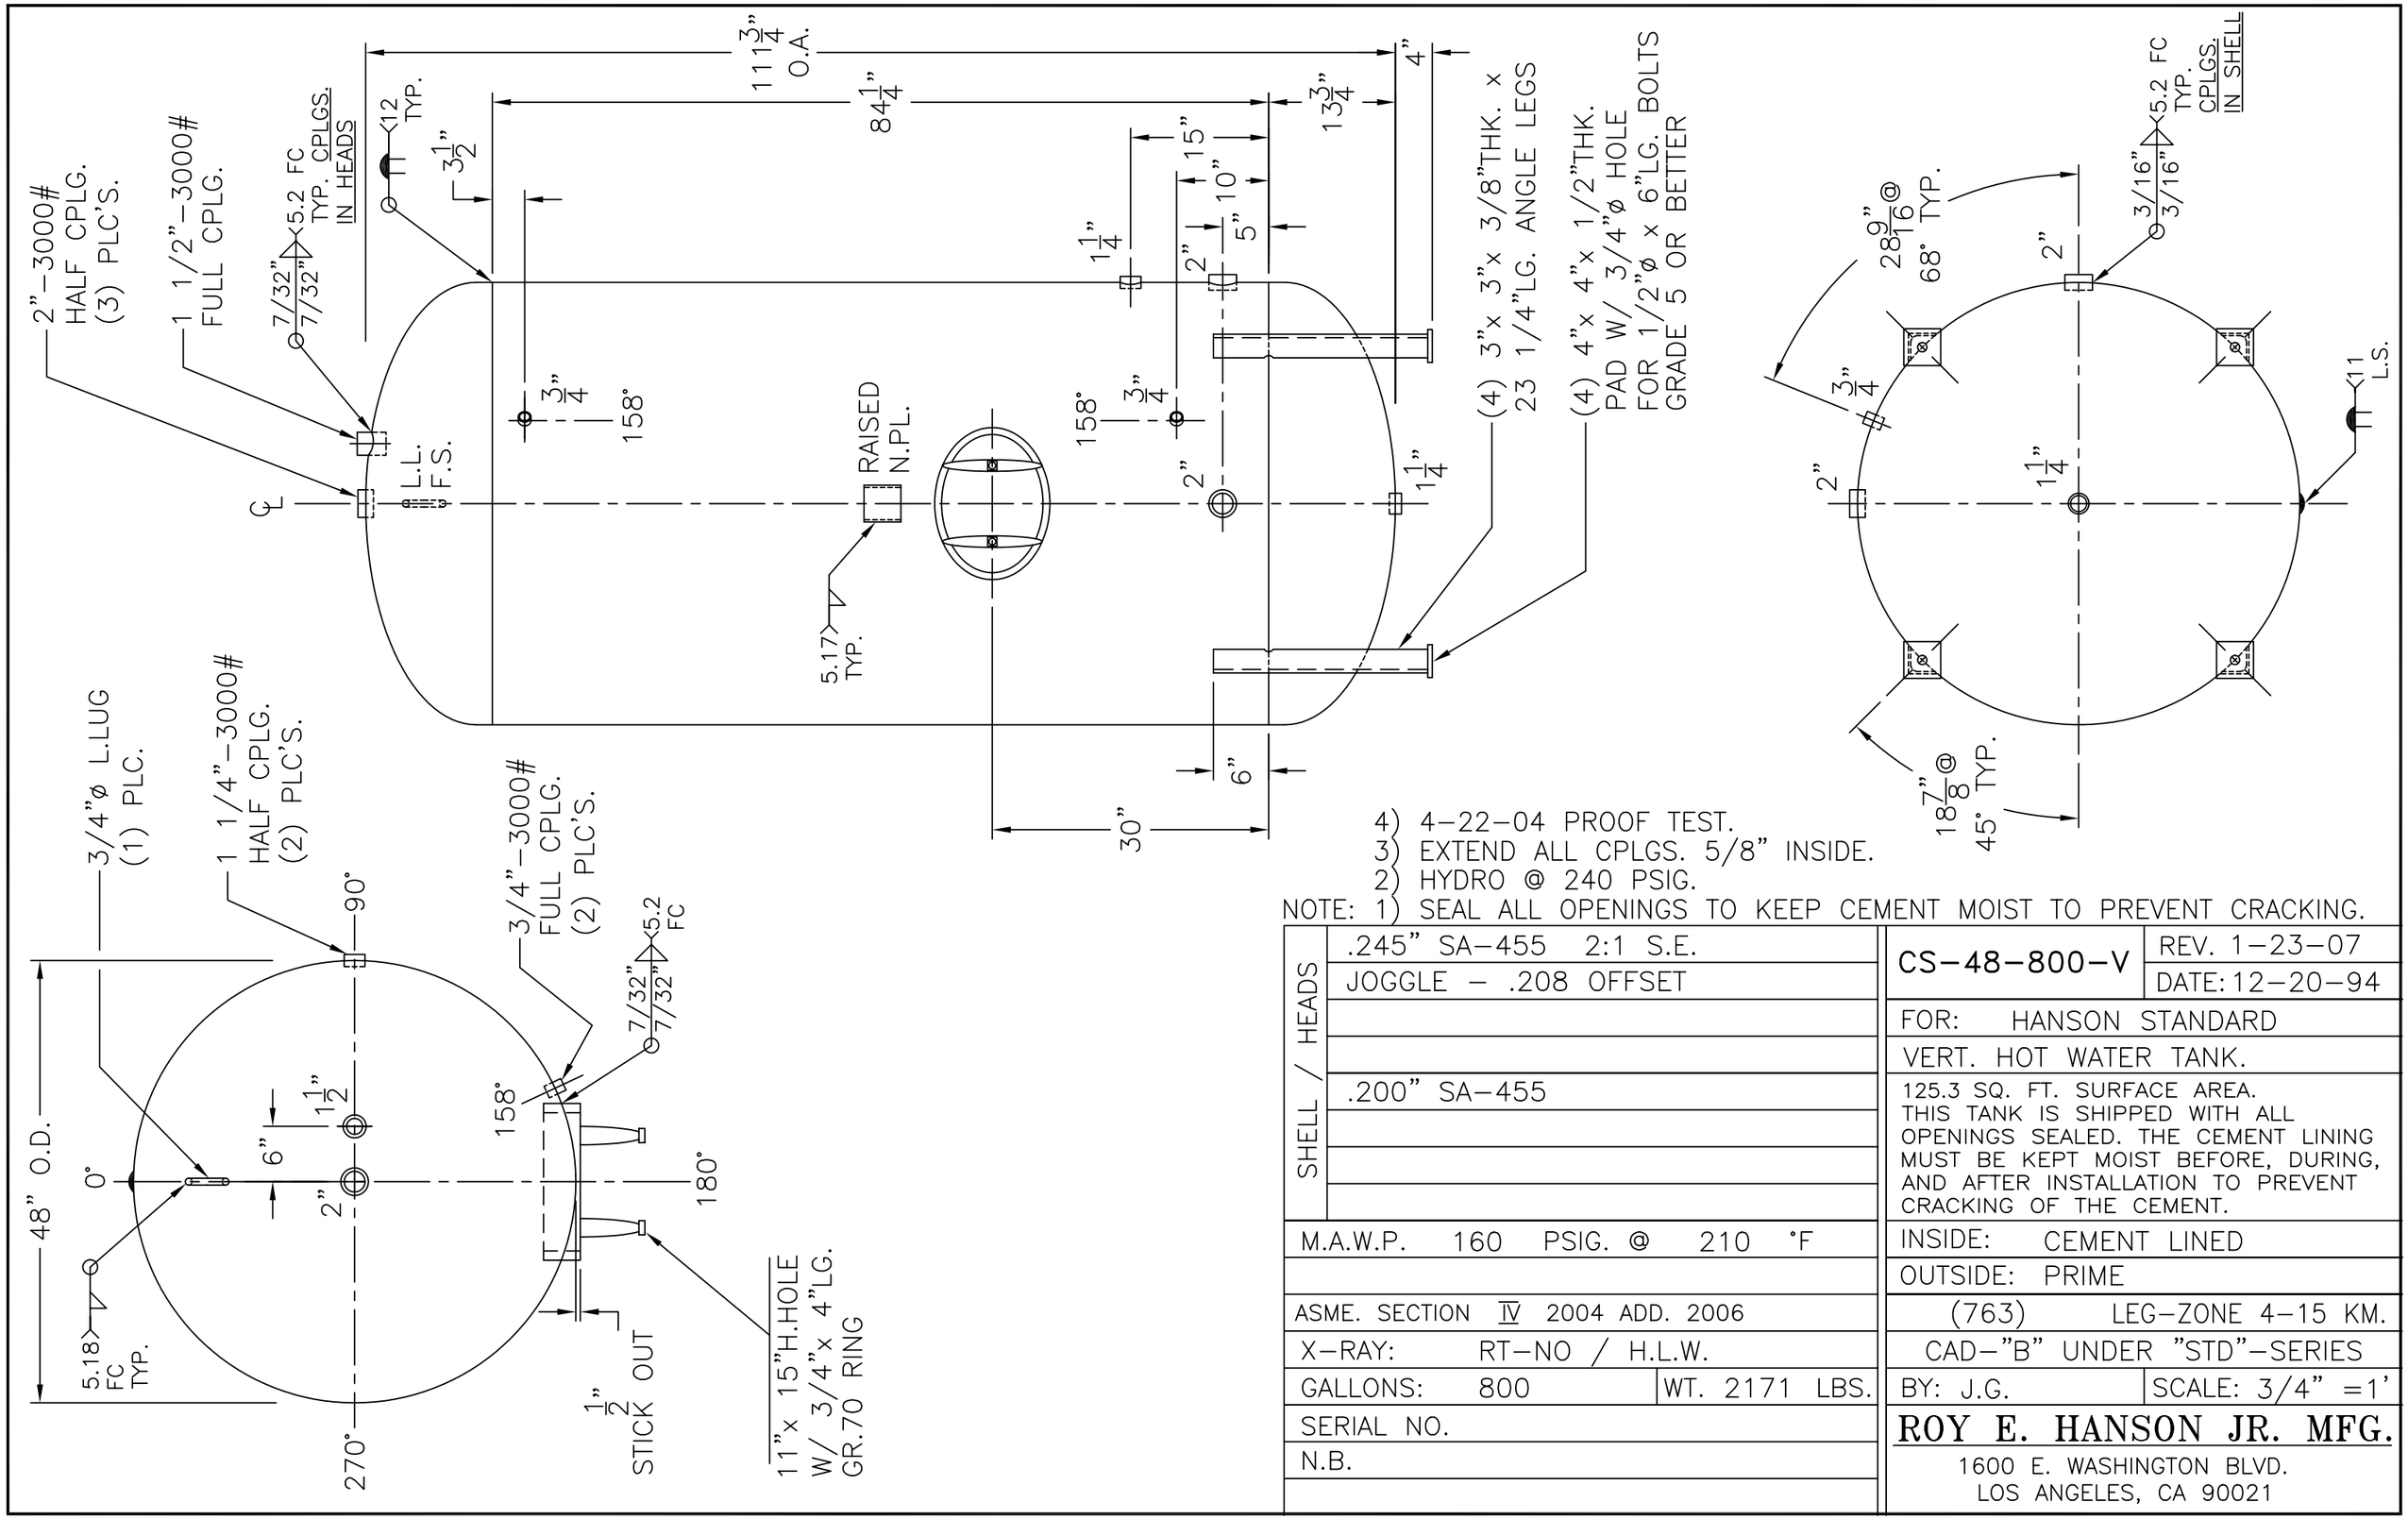

4) 4-22-04 PROOF TEST.
3) EXTEND ALL CPLGS. 5/8" INSIDE.
2) HYDRO @ 240 PSIG.
NOTE: 1) SEAL ALL OPENINGS TO KEEP CEMENT MOIST TO PREVENT CRACKING.

SHELL / HEADS	.245" SA-455 2:1 S.E.
	JOGGLE - .208 OFFSET
	.200" SA-455
M.A.W.P. 160 PSIG. @ 210 °F	
ASME. SECTION IV 2004 ADD. 2006	
X-RAY: RT-NO / H.L.W.	
GALLONS: 800	WT. 2171 LBS.
SERIAL NO.	
N.B.	

CS-48-800-V	REV. 1-23-07
	DATE: 12-20-94
FOR: HANSON STANDARD	
VERT. HOT WATER TANK.	
125.3 SQ. FT. SURFACE AREA. THIS TANK IS SHIPPED WITH ALL OPENINGS SEALED. THE CEMENT LINING MUST BE KEPT MOIST BEFORE, DURING, AND AFTER INSTALLATION TO PREVENT CRACKING OF THE CEMENT.	
INSIDE: CEMENT LINED	
OUTSIDE: PRIME	
(763) LEG-ZONE 4-15 KM.	
CAD-"B" UNDER "STD"-SERIES	
BY: J.G.	SCALE: 3/4" =1'

ROY E. HANSON JR. MFG.
1600 E. WASHINGTON BLVD.
LOS ANGELES, CA 90021